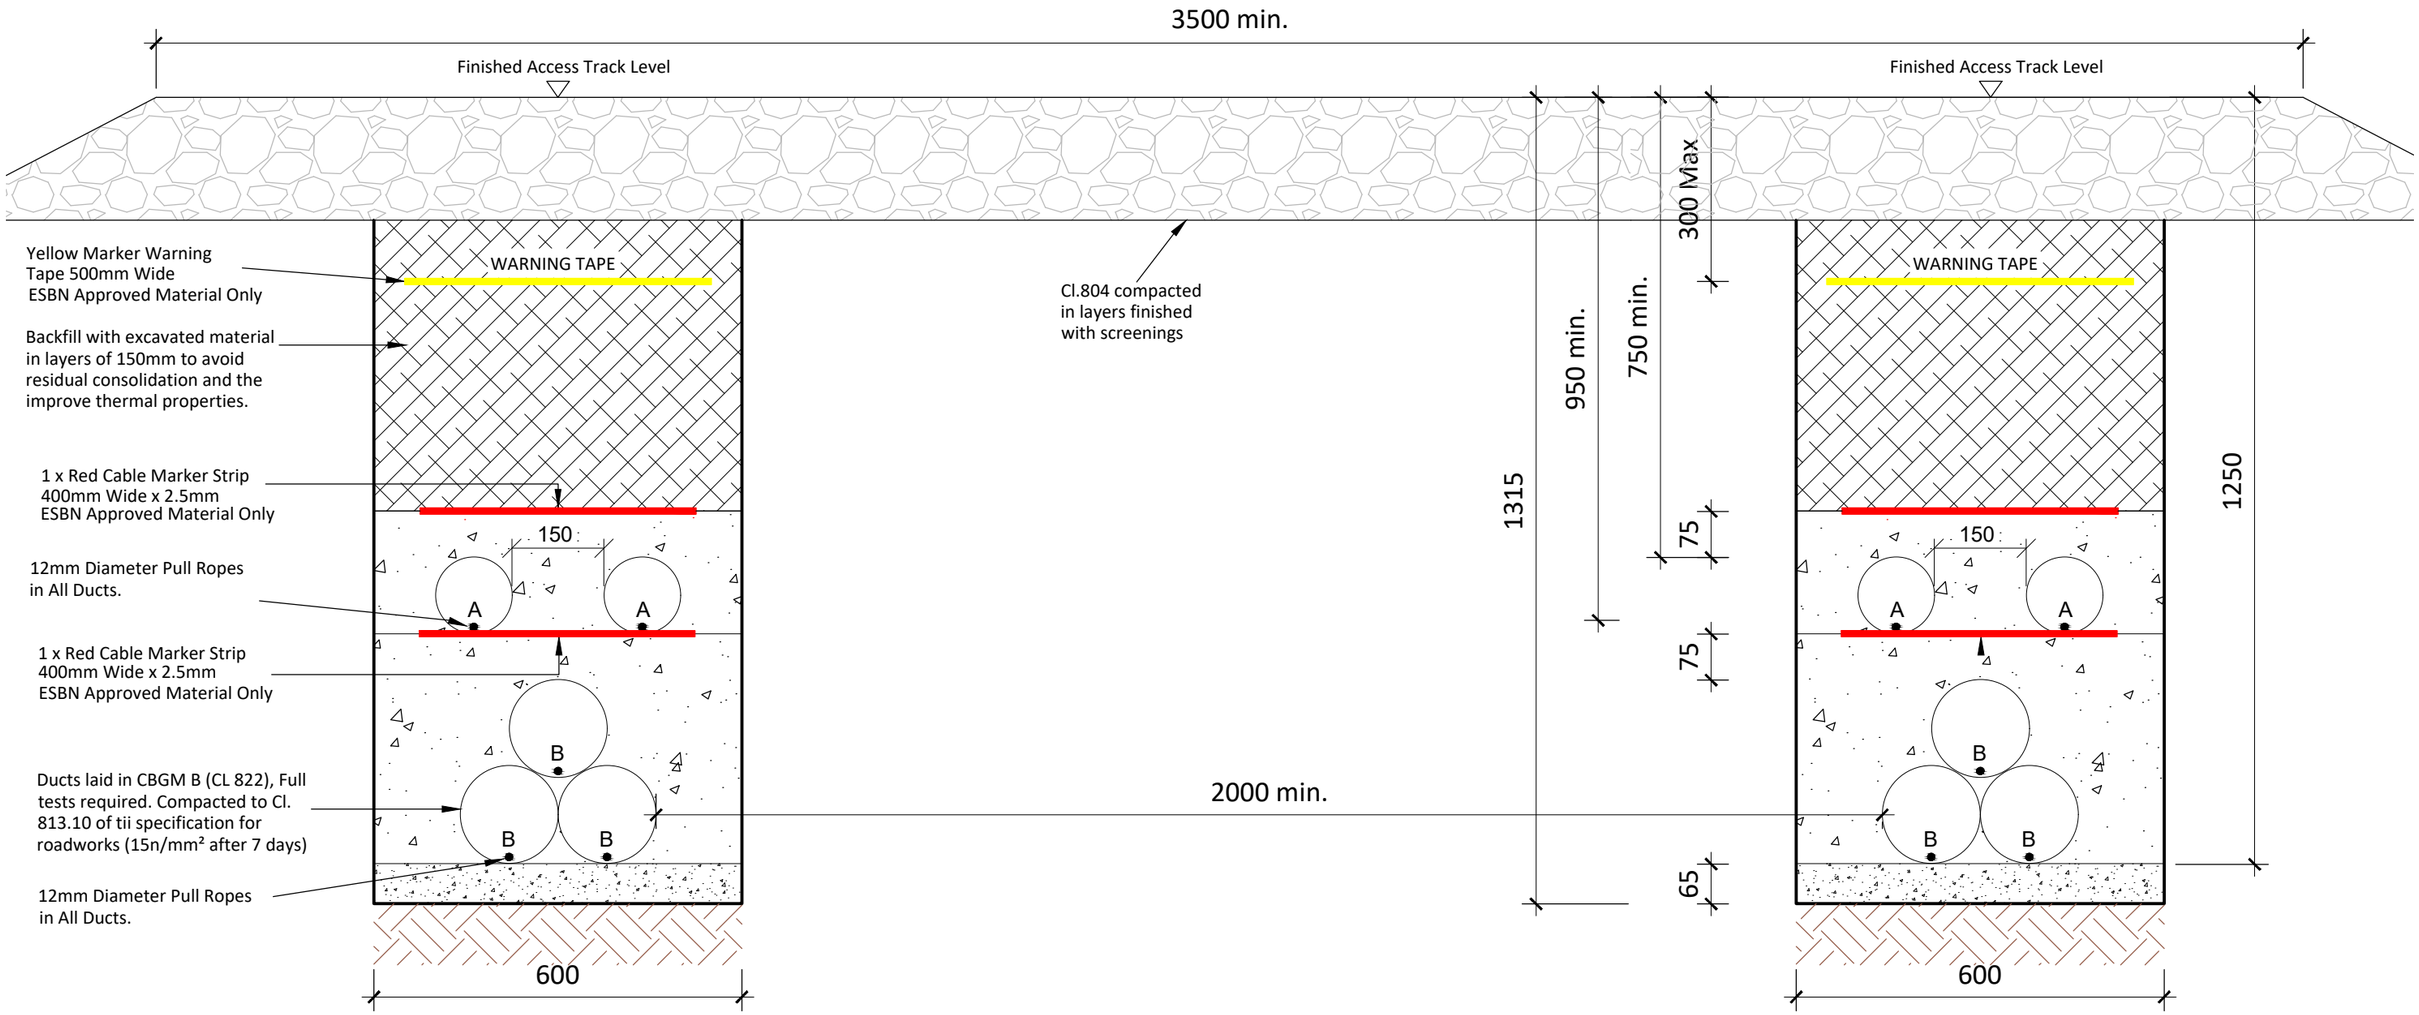

Typical Section Through Off Road Sections

SCALE 1:10

A = 125mm: Outer Diameter HDPE ESB Approved Duct, SDR=17.6

B= 160mm : Outer Diameter HDPE ESB Approved Duct, SDR=21

NOTES:

- This design is subject to EirGrid design approval.
- This drawing is to be read in conjunction with all other relevant documentation.
- Dimensions are in millimeters, unless noted otherwise.
- Drawings are not to be scaled use figured dimensions only.

tli GROUP
Head Office
Beenreigh,
Abbeydorney,
Tralee, Co. Kerry
Ireland
Tel: 00353 66 7135710

CLIENT
COILLTE

PROJECT
Castlebanny Wind Farm
110kV Grid Connection

PROJECT NUMBER
05-699

SHEET NUMBER
05699-DR-100

SHEET TITLE
Typical Double Circuit 110kV Ducting through Off Road Section

DRAWING STATUS
For Planning

ISSUE/REVISION

I/R	DATE	DESCRIPTION
P02	16.12.20	Issued for Planning
P01	02.12.20	Issued for Planning
P00	03.09.20	Issued for Information